PEDESTRIAN AWARENESS

SCULPTURE & ATWATER VILLAGE SIGN

ATWATER VILLAGE SIGN, FLETCHER AT 2 PAY

BANNERS

BUS SAFETY LIGHTING

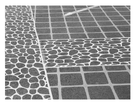

PAVING AND CROSSWALKS

LANDSCAPED PARKWAYS

DROUGHT TOLERANT, FLOWERING

SIDEWALKS AND TREES

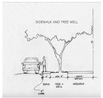

LARGE TREES

SMALL TREES

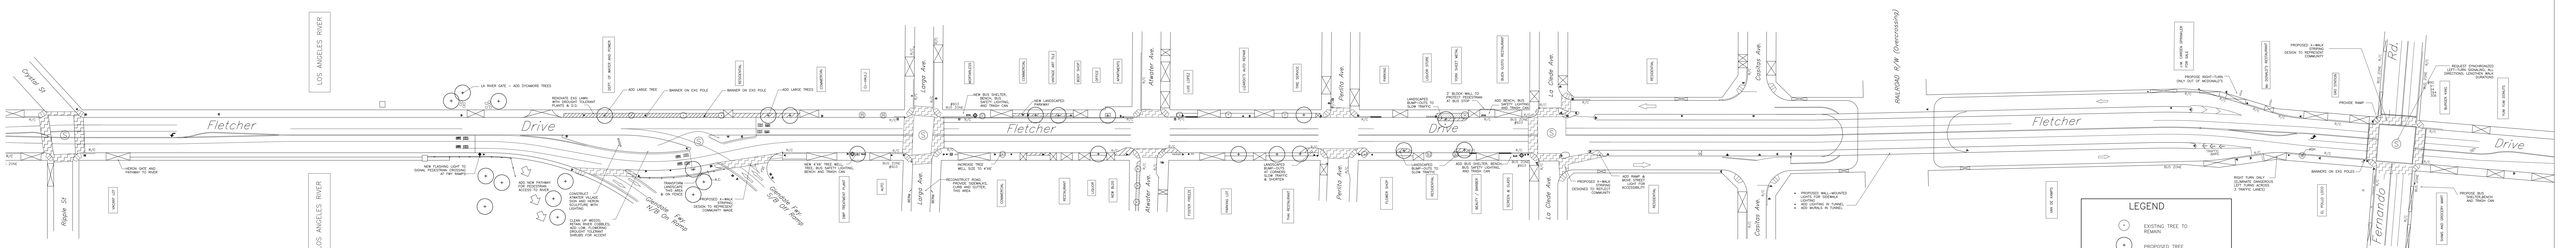

PRELIMINARY STREETSCAPE CONCEPT

fletcher drive, los angeles river to san fernando road

SCALE: 1" = 40'

KCA LANDSCAPE ARCHITECTURE

06-27-2007